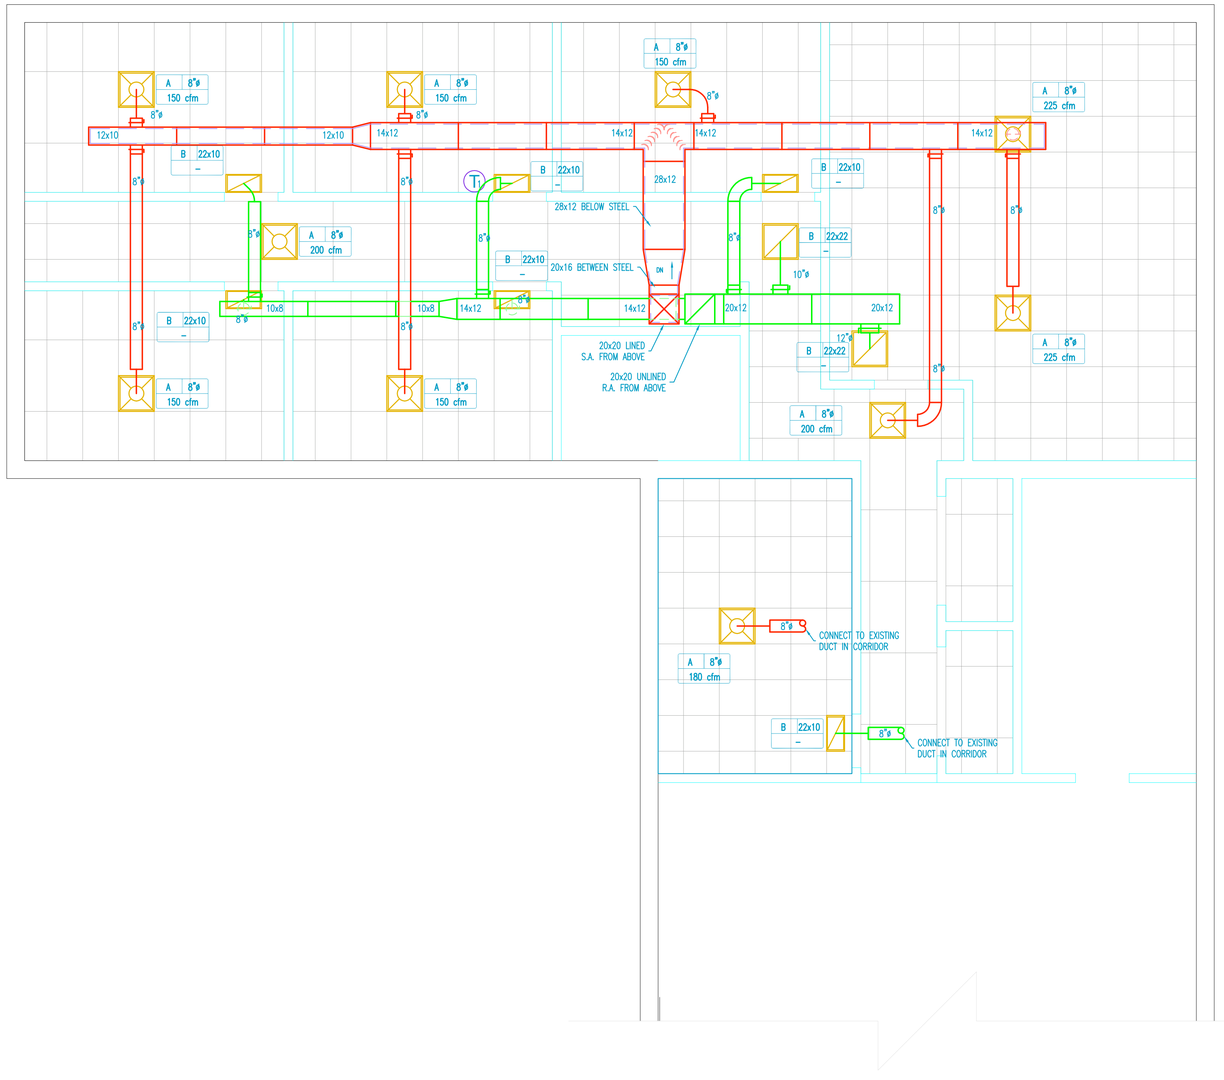


# 1st Floor H.V.A.C. Plan

SCALE: 1/4"=1'-0"

HVAC NOTES:

1) ALL DUCTWORK IS TO FABRICATED FROM PRIME GALVANIZED SHEET METAL IN ACCORDANCE TO SMACNA 1995 LOW PRESSURE STANDARDS.
2) ALL SUPPLY BRANCH DUCTWORK TO BE ROUND WITH MANUAL VOLUME DAMPERS.
3) THERMOSTATS TO BE HONEYWELL T874D1165, AUTO CHANGE OVER, FANS TO BE "ON" DURING OCCUPIED HOURS
4) BALANCE ALL SUPPLY DIFFUSERS AND FANS PER DRAWING.
5) INSULATE ALL RECTANGULAR SUPPLY DUCT WITH 1" INTERNAL INSULATION, DUCT SIZES SHOWN ARE O.D.
6) COORDINATE T-STAT LOCATIONS WITH OWNER
7) ALL PLUMBING, GAS PIPING, CONDENSATE DRAINS BY THE P.C.

| REV | DATE |
|---|---|
| | |

STATE OF OHIO
MICHAEL J. FAGERT
48942
REGISTERED
PROFESSIONAL ENGINEER

YORK MAHONING
MECHANICAL CONTRACTORS, INC.
P.O. BOX 3077
724 CANFIELD ROAD
YOUNGSTOWN, OHIO 44511-0077
PHONE 330-788-7011 - FAX 330-788-7513

1st Floor H.V.A.C. Plan

2-Story Office Addition to Dinesol Plastics, Inc.
195 E.Park Avenue
Niles, Ohio 44446

CHECKED BY: MJF
DRAWN BY: FJ
PROJECT NUMBER 8524

**M-1**

7-9-2008