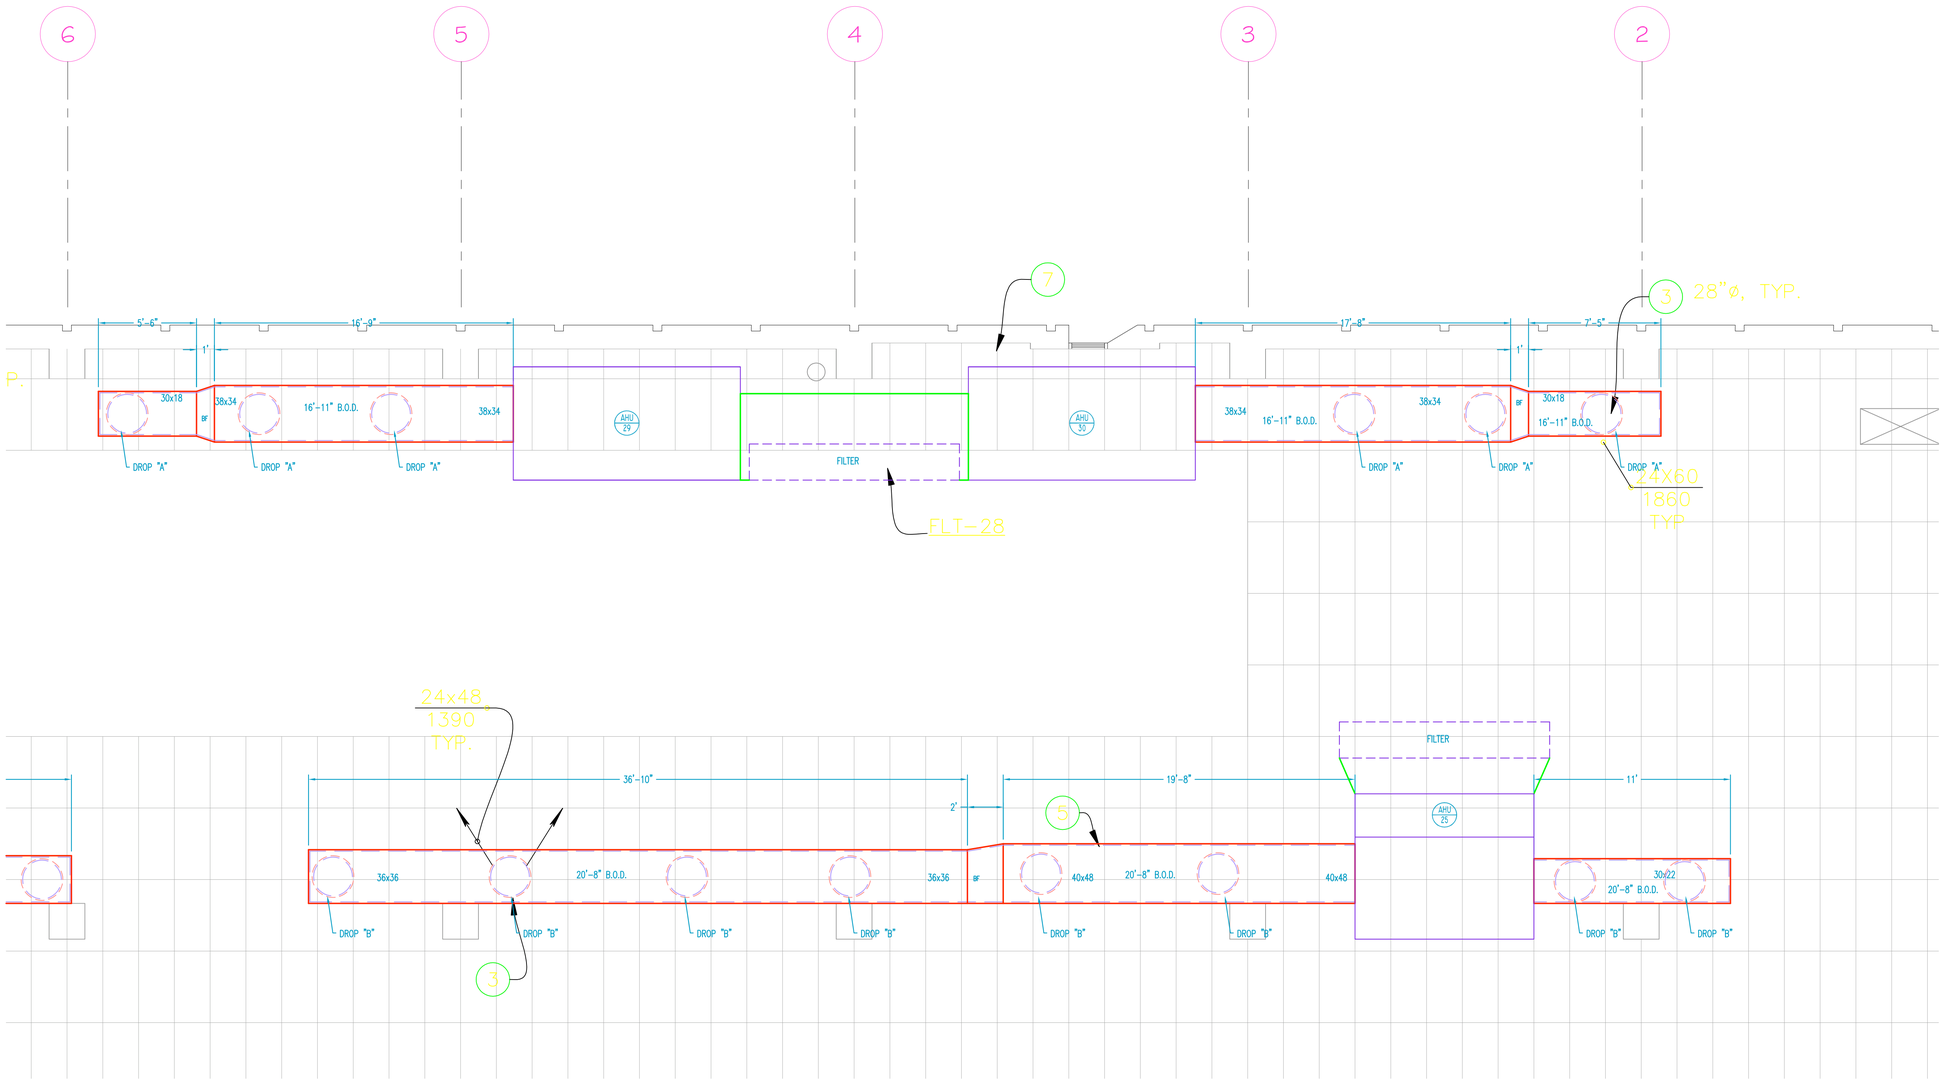

1/4"=1'-0"

REV	DATE

YORK MAHONING
MECHANICAL CONTRACTORS, INC.
P.O. BOX 3077
724 CANFIELD ROAD
YOUNGSTOWN, OHIO 44511-0077
PHONE 330-788-7011 - FAX 330-788-7513

PARTIAL DOUBLE WALL SA DUCT LAYOUT
THE VINDICATOR

CHECKED BY:	MJF
DRAWN BY:	FJ
PROJECT NUMBER	8474

HVC-2

7-15-2008